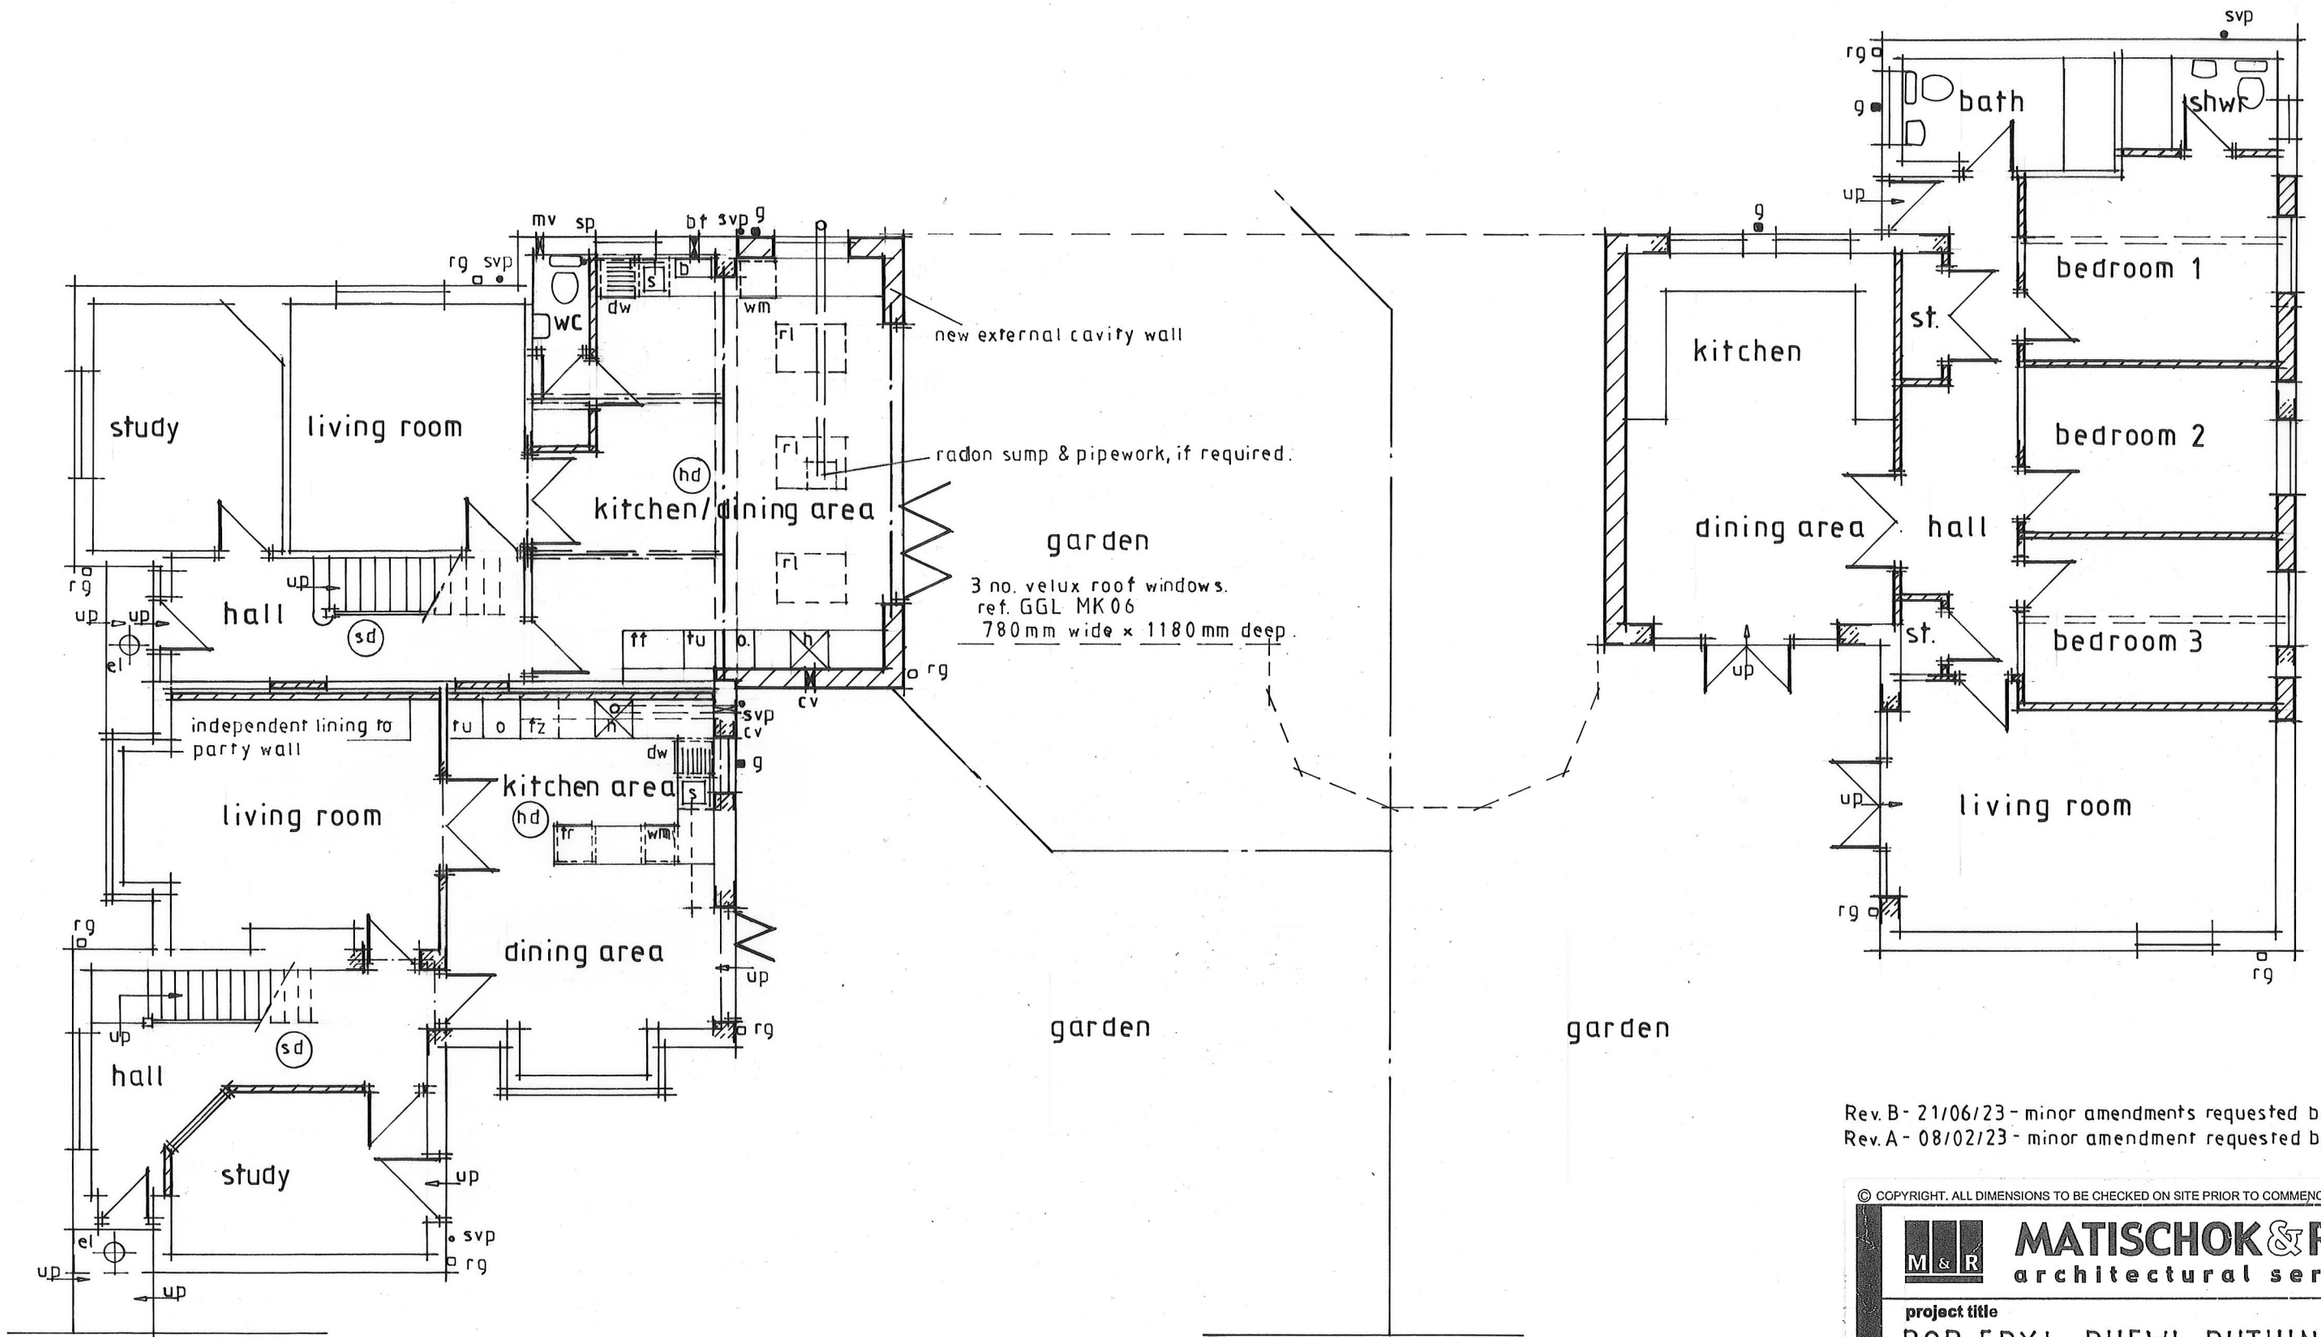

GROUND FLOOR LAYOUT PLAN
1:100

Rev. B - 21/06/23 - minor amendments requested by client.
Rev. A - 08/02/23 - minor amendment requested by client.

© COPYRIGHT. ALL DIMENSIONS TO BE CHECKED ON SITE PRIOR TO COMMENCEMENT OF WORKS.

MATISCHOK & ROSS
architectural services

Birch House, Hen Lon Parcwr, Ruthin, Denbighshire, LL15 1NA
t: 01824 705 222 f: 01824 707 171
e: mail@matischokross.co.uk w: www.matischokross.co.uk

project title: BOD ERYL, RHEWL, RUTHIN.		
drawing title: Proposed Floor Plan.		
project no.: 0983	drawing no.: 5	revision: B
date: 20:10:22	scale: 1:100	drawn by: PM