© COPYRIGHT. ALL DIMENSIONS TO BE CHECKED ON SITE PRIOR TO COMMENCEMENT OF WORKS.

UNIT 2 UNIT 1

NORTH-WEST ELEVATION
1:100

External Materials

Roofs :- Existing natural blue/grey mineral slates to two-storey section roof areas and existing or salvaged reconstituted slates to single-storey roof areas.

Walls :- Existing or salvaged red facing brick.

Windows & Doors :- Existing painted timber or new white upvc windows and external doors.

Fascia & Barge Boards :- Black painted timber fascia and barge boards.

Rainwater Goods :- Black upvc gutters and down pipes.

MATISCHOK & ROSS
architectural services

Birch House, Hen Lon Parcwr, Ruthin, Denbighshire, LL15 1NA
t 01824 705 222 f 01824 707 171
e mail@matischokross.co.uk w www.matischokross.co.uk

project title: BOD ERYL, RHEWL, RUTHIN.		
drawing title: Proposed Elevations.		
project no. 0983	drawing no. 7	revision A
date 25:10:22	scale 1:100	drawn by PM

Rev. A - 08/02/23 - minor amendments requested by client.

UNIT 3

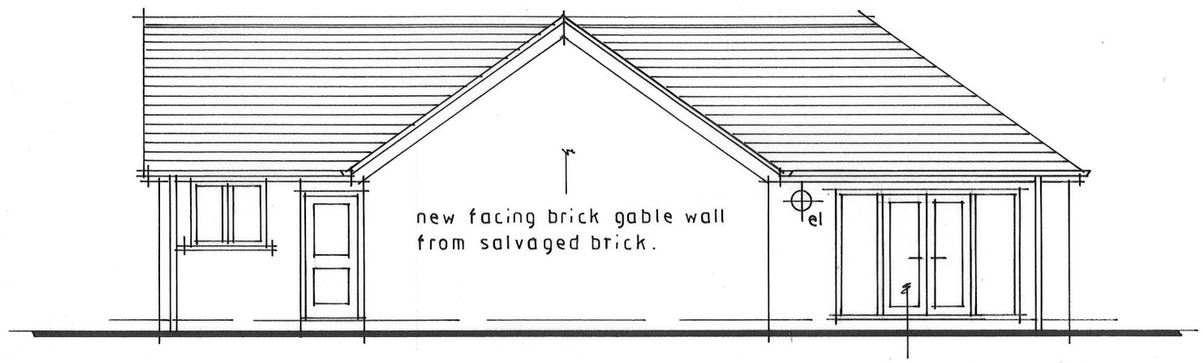

NORTH-WEST ELEVATION
1:100

UNIT 1

SOUTH-WEST ELEVATION
1:100

UNIT 3

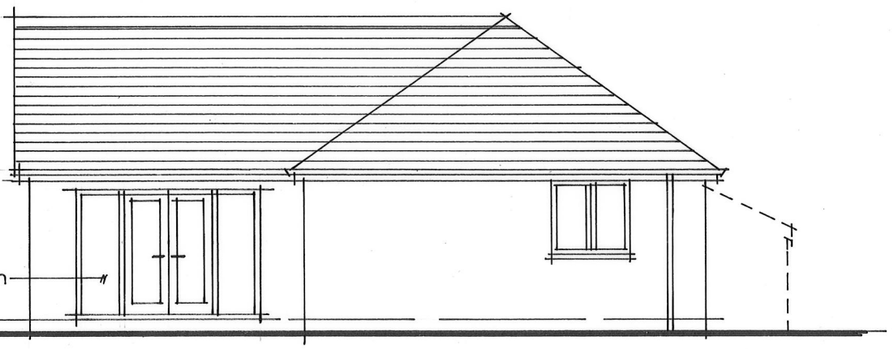

SOUTH-WEST ELEVATION
1:100